

**Aero Design Ltd.****Work Order Control Sheet**Work Order#: 2017-39 Date Opened: 27-Feb-17Title: AssemblyAircraft OEM: BellAircraft Model: 407Product Type: Cargo BasketProduct Model: High SkiQuantity: 1**Work Order Contents**

Work Order/Build Sheets (Procedures Provided)  
Additional Work Sheets (Standard Practice)  
Drawings (See List Below)  
Parts Distribution Sheet  
Sub Component Tags  
Completed Certification  
Time Sheet (R&D)  
Notes

Initial or N/A

JC
N/A
JC
JC
JC
JC
N/A
N/A

**Build Sheet Contents**

Tasks Initialled  
Dual Inspections Initialled

Initial or N/A

JC
JC

**Drawing List**

Drawing #	Rev #	Description	Initial or N/A
76610	1	Basket	JC
76625	0	Placard	JC
70405	4	Lid Walkway	JC
84255	2	Handle Installation	JC
84240	0	Lid Brace Installation	JC

**Traveller**

Install walkway on lid  
Install lid on basket body  
Re-tap mounting lug holes and install mount lugs  
Install handle brackets  
Install handle  
Install lid prop  
Install data plate

Initial or N/A

JC
JC
JC
JC
JC
JC
JC

**Component Completion**

Quantity Complete on This Work Order  
Quantity Incomplete on This Work Order  
Further Processing Required Before Release  
Release to Stock as Components

As Instructed

1
N/A
N/A
N/A

**Certification**

Form One Completed  
Serviceable (Green) Tag Completed  
In Process (Yellow) Tag Completed  
Unserviceable (Red) Tag Completed  
Parts Placed in Stores for Distribution

Initial or N/A

JC
N/A
N/A
N/A
N/A

**Additional Documentation**

Documentation of a minor change  
Non-Conformance Report Required  
Service Difficulty Report Required

Initial or N/A

N/A
N/A
N/A

**Billing**

Local (Aero Design)  
Research and Development  
Third Party

Initial or N/A

JC
N/A
N/A

Work performed by:

Print: J. ClarkeSign: [Signature]SCA: AD07Date: 27-Feb-17

ICC / Dual Inspection performed by:

Print: D. BartfaiSign: [Signature]SCA: AD02Date: 28-Feb-17

Work Order closed by:

Print: J. ClarkeSign: [Signature]SCA: AD02Date: 28-Feb-17

Approved Manufacturing Facility 73-04

Form 20.D.03

Rev. Original 23 Sep 2014



## Aero Design Ltd.

9888 A Malaspina Rd., Powell River, BC  
V8A 0G3, 604-483-AERO (2376)

Quantity:

1

PN:

MS20001P4-9600

Aircraft:

All

Model: All

Description:

Hinge

Supplier:

Bisco Industries


Color:

N/A

WO#:

N/A

PO# 16030

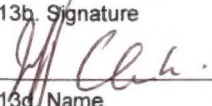1. Approving Civil Aviation Authority/Country <b>Transport Canada</b>		2. AUTHORIZED RELEASE CERTIFICATE FORM ONE			3. Form Tracking No. <b>2017-0097</b>
4. Organization Name and Address <b>AERO Design Ltd. – 9888A Malaspina Road, Powell River, BC, V8A 0G3</b>					5. Work Order/Contract/Invoice <b>WO 2017-39</b>
6. Item <b>1.</b>	7. Description <b>Cargo Basket Ass'y</b>	8. Part Number <b>76610-01</b>	9. Qty. <b>1</b>	10. Serial/Batch No. <b>76601-27</b>	11. Status/Work <b>New</b>
12. Remarks <b>Modified with walkway on lid IAW DCL704</b>					
13a. Certifies that the items identified above were manufactured in conformity to:  <input checked="" type="checkbox"/> Approved design data and are in condition for safe operation. <input type="checkbox"/> Non approved design data specified in block 12.			<del>14a. <input type="checkbox"/> CAR 571.10 Maintenance Release  <input type="checkbox"/> Other regulation specified in block 12.  Certifies that unless otherwise specified in block 12, the work identified in block 11 and described in block 12, has been performed in compliance with the Canadian Aviation Regulations.</del>		
13b. Signature  <b>AD 73-04 02</b>		13c. Approved Organization Number <b>AMF 73-04</b>		<del>14b. Signature  14c. Approved Organization Number</del>	
13d. Name <b>Jeff Clarke - AD02</b>		13e. Date (dd/mmm/yyyy) <b>28 Feb 2017</b>		<del>14d. Name  14e. Date (dd/mmm/yyyy)</del>	
<p align="center"><b>Installer Responsibilities</b></p> <p>This certificate does not constitute authority to install.</p> <p>Installers working in accordance with the national regulations of a country other than that specified in block 1 must ensure that their regulations recognize certifications from the country specified.</p> <p>Statements in blocks 13a or 14a do not constitute installation certification. In all cases, the technical record for the aircraft must contain an installation certification issued in accordance with the applicable national regulations before the aircraft may be flown.</p>					

*BELL HELICOPTER*

## CARGO BASKET ASSEMBLY - COMMON

407 HIGH BASKET

### General

These instructions apply to all cargo basket assemblies. Refer to the following drawings, at the current revision, for dimensions and details:

#### **Bell 206L/407** – Right side only

69810, Revision 3 – Standard Low Mounted Basket

94510, Revision 0 – Extra-Wide Low Mounted Basket

94610, Revision 0 – Extra-Wide Low Mounted Ski Basket

→ 76610, Revision 0 – High Mounted Ski Basket

#### **Eurocopter AS350/AS355** – left or right

77610, Revision 1 – Short Basket

76410, Revision 3 – Medium Basket (left or right)

78410, Revision 2 – Long Basket

94010, Revision 0 – Extra Large (ski) Basket

#### **Robinson R44** – left or right

90610, Revision 0 – Standard Basket (left or right)

#### **Bell 206B** – right side only

80210, Revision 0 – Short Basket

80310, Revision 0 – Medium Basket

81110, Revision 0 – Long Basket

#### **Bell 429** – right or left

95911, Revision 0 – Standard Basket

#### **Bell Medium** – left or right

75111, Revision 0 – Standard Basket

95511, Revision 0 – Extra Large (ski) Basket

#### **MD600**

82811, Revision 0 – Standard Basket

#### Options

→ 70405, Revision 3? – Lid Walkway



## CARGO BASKET ASSEMBLY - COMMON

Complete  
(initial or SCA #)

Work Order: 2017-39

Date Open: 27 Feb 2017

AD  
73-04  
02

### 1. Lid Assembly

- a. Install lid bumpers on bottom.
  - i. Fill bumper holes with RTV silicone sealant.
  - ii. Insert 49205-14 lid bumper, 3 or 4 places per lid.
- b. Install placard on bracket on top of lid.
  - i. Locate placard on bracket.
  - ii. Drill #30 through placard and bracket, using holes in placard.
  - iii. Remove placard and de-burr holes in placard and on bracket.
  - iv. Locate placard on bracket, and cleco in place.
  - v. Rivet placard with four CR3213-4-02 CherryMax rivets.
- c. Option: Install walkway on top of lid (lid must be fitted with walkway provisions)
  - i. Note: avoid touching surface of tread plate with bare hands to prevent smudges or marks on the top surface.
  - ii. Pull tread plate from stock. Shear tread plate to length.
  - iii. De-burr edges of tread plate with scotch-brite disc on die-grinder.
  - iv. Locate tread plate on lid. Hold tread plate in place with bags of lead shot.
  - v. Mark and drill #30 holes:
    1. 0.25" from edge of tread plate, centre on cross members (0.38")
    2. 0.25" from edge of tread plate, middle of each walkway stringer
  - vi. De-burr and counter-bore (if required to provide clearance of rivet head on checker pattern) all holes in tread plate using 1/4" piloted counter bore on both sides.
  - vii. De-burr holes in lid tubes.
  - viii. Apply bead of RTV silicone sealant along all tubes under tread plate.
  - ix. Set tread plate in place, secure with clecos if necessary.
  - x. Rivet placard with CR3213-4-02 CherryMax rivets
- d. Record PO/WO of all parts (including lid) used in steps above on attached material tracking list.

### 2. Body Assembly

- a. Install attachment fittings
  - i. Carefully remove excess powder coat from around attachment lug threads using a countersink.
  - ii. Run 3/8-24 tap into attachment lugs to clear threads.
  - iii. Apply anti-seize compound to attachment fittings 96710-01 (alternate: Ancra 40088-14)
  - iv. Install attachment fittings with two NAS1149F0363P washers in four lugs in basket.
    1. 90610 (Robinson R44) basket only:
      - a. Install 1 fitting 906?? in lower forward attachment lug only.
      - b. Install 3 96710-01 fittings in remaining locations.
  - v. Torque to ??

AD  
73-04  
02

- b. 946 Basket Only: Install Cutout Brace – *must be completed after hinge installation*
  - i. Locate 94621-01 Brace over aft cross tube cutout
  - ii. Install two AN4-6A bolts and two AN4-30A bolts with NAS1149F0463P washers.
  - iii. Torque AN4 bolts to ??
- c. Record PO/WO of all parts (including basket) used in steps above on attached material tracking list.

## 3. Hinge Installation

- a. Prepare hinge.
  - i. Cut hinge to length:
    - 1. 776, 906 – 54"
    - 2. 751, 803 – 70"
    - 3. 698, 764, 945 – 72"
    - 4. 784 – 90"
    - 5. 940, 946, 959 – 95"
  - ii. Drill #30 pilot holes using hinge jig. For long hinges, flip at specified location on jig.
- b. Install hinge on basket
  - i. Locate hinge on basket (standard baskets)
    - 1. centre fore/aft
    - 2. 0.15" – 0.18" up from bottom edge
  - ii. Locate hinge on basket (extra wide baskets)
    - 1. centre fore/aft
    - 2. set hinge at 90 degrees (as if lid would be installed) using a small square, locate vertical side at 22.5" from outboard edge.
  - iii. Drill #30 through holes in hinge into basket rim. Cleco in place with 1/8 (copper) clecos.
  - iv. Drill holes up to #21 through hinge and rim. Replace 1/8 clecos with 5/32 (black) clecos.
  - v. Remove hinge and de-burr holes in hinge and basket rim.
  - vi. Cleco hinge to basket with 5/32 clecos.
  - vii. Install hinge with CherryMax rivets
    - 1. CR3523-5-02 monel rivets – last 2 rivets in each end
    - 2. CR3213-5-02 aluminum rivets – all other locations
- c. Install lid on basket
  - i. Locate lid on hinge (all baskets)
    - 1. center fore/aft
    - 2. 0.15" – 0.18" down from top edge
  - ii. Drill #30 through holes in hinge into lid rim. Cleco in place with 1/8 clecos.
  - iii. Drill holes up to #21 through hinge and rim. Replace 1/8 clecos with 5/32 clecos.
  - iv. Remove hinge and de-burr holes in hinge and lid rim.
  - v. Cleco lid to hinge with 5/32 clecos.
  - vi. Install hinge with CherryMax rivets
    - 1. CR3523-5-02 monel rivets – last 2 rivets in each end
    - 2. CR3213-5-02 aluminum rivets – all other locations

AD  
73-04  
02



## CARGO BASKET ASSEMBLY - COMMON

Complete  
(initial or SCA #)

AD  
73-04  
02

- d. Record PO of hinge and rivets on attached material tracking list.

### 4. Install Handle

#### a. Install handle brackets.

- i. Set 84267-01 handle bracket on provisions in hoops, 2 places.
- ii. Install AN3-11A bolt, NAS1149F0363P washer (2), MS21044N3 nut. Two places per bracket, two brackets per basket.
- iii. Torque AN3 bolts to ??.

#### b. Install handle

- i. Trim 36278-01R and 36278-01L springs to ensure end of spring does not extend past edge of handle bracket, approximately 1/8". Set springs over bushing of 84261-01 handle assembly.
- ii. Grease two 36275-01 bushings with ??. Insert into bushings of handle assembly.
- iii. Locate handle on basket lid. Insert AN3-12A bolt with NAS1149F0363P through bracket on lid and handle bushing on one end of handle.
- iv. On other end of handle, hook spring over catch rivet on handle assembly and use spring tool to twist spring to catch arm on bracket on lid while inserting AN3-12A bolt with NAS1149F0363P washer through lid bracket and handle bushing.
- v. At first end, remove bolt and repeat step iv.
- vi. Install NAS1149F0363P washer and MS21044N3 nut on both AN3-12A bolts.
- vii. Torque AN3 bolts to ??.

#### c. Check handle

- i. Operate handle to ensure handle does not bind and springs hold handle in.
- ii. Snap handle into brackets to ensure handle locks.

- d. Record PO/WO of all parts used in steps above on attached material tracking list.

AD  
73-04  
02

### 5. Install lid brace

- a. Locate 36280-01 lid brace on bushing in basket. Ensure brace is on forward end of basket as it will be installed on the helicopter.
- b. On lid end, insert AN970-3 washer into end of lid brace. Insert AN3-15A bolt with NAS1149F0363P washer through AN970-3 washer, lid prop, and lid bushing. Install NAS1149F0363P washer and MS21044N3 nut on bolt.
- c. On basket end, insert AN3-17A bolt with AN970-3 washer through lid prop and basket bushing. Install NAS1149F0363P washer and MS2144N3 nut on bolt.
- d. Ensure brace is seated on lip of bushings before tightening nuts.
- e. Torque AN3 bolts to ??
- f. Record PO/WO of all parts used in steps above on attached material tracking list.

## CARGO BASKET ASSEMBLY - COMMON

Complete  
(initial or SCA #)

AO  
~~73-04~~  
07

### 6. Final Inspection

Dual inspection by a different person than assembled the basket.

- a. Check for general condition and correct assembly:
  - i. Bolts are tight
  - ii. Rivets are installed correctly
  - iii. Handle operates correctly
  - iv. Lid brace operates correctly
- b. Check that PO/WO numbers have been recorded.



Work Order: 2017-39

## Material Tracking Sheet

1 of 2

Bell 206L / 407

Date Opened: 27 Feb 2017

HIGH Basket Assembly

Ass'y Step	Qty	Detail Drawing	Part Number	Description	Material	PO/WO
	1		76610-01	<b>Cargo Basket Assembly</b>	S/N 76601-27	
<b>Step 1</b>				<i>Lid Assembly</i>		
	1		60632-01	Basket Lid Assembly		2017-19
Step 1.a.	4		49205-14	Bumper	Argus Industries Bumper	15025
	A/R		--	Sealant	Commercial Silicone RTV sealant	
Step 1.b.	1		76625-01	Placard	0.050 Sheet, 6061-T6 Aluminum	2015-03
	4		CR3213-4-02	Cherry Rivet		16042
Step 1.c.	1		70405-01	Lid Step Modification		
(option)	1		70405-04	Tread Plate	3003 Aluminum Tread Plate, 0.063"	17011
	A/R		CR3213-4-02	Cherry Rivet		16042
	A/R		--	Sealant	Commercial Silicone RTV sealant	
<b>Step 2</b>				<i>Basket Assembly</i>		
Step 2.a.	1		76611-01	Basket Body Assembly		2017-19
	4		96710-01	Fitting	Alternate: Ancra 40088-14	15075
	8		NAS1149F0663P	Washer		15074
<b>Step 3</b>				<i>Hinge Installation</i>		
	1		MS20001P4	Piano Hinge	90"	16030
	8		CR3523-5-02	Cherry Rivet		16063
	A/R		CR3213-5-02	Cherry Rivet		16042
<b>Step 4</b>	1	84255	84255-01	<i>Handle Installation</i>		
Step 4.a.	2		84267-01	Bracket	Delrin, 3/4" Sheet	2016-37
	4		AN3-11A	Bolt		14068
	8		NAS1149F0363P	Washer		16042
	4		MS21044N3	Nut		16080

Work Order: \_\_\_\_\_

## Material Tracking Sheet

2 of 2

Bell 206L / 407



Date Opened: \_\_\_\_\_

HIGH Basket Assembly

Ass'y Step	Qty	Detail Drawing	Part Number	Description	Material	PO/WO
Step 4.b.	.. 1		84261-01	Handle Assembly		2016-160 (2017-13)
	.. 2		36278-01	Spring (1 left, 1 right)	304 Stainless, 1/16" Dia Music Wire	15071
	.. 2		36275-01	Bushing	Brass, 5/16" Dia	2016-132
	.. 2		AN3-12A	Bolt		15031
	.. 4		NAS1149F0363P	Washer		16042
	.. 2		MS21044N3	Nut		16080
Step 5				Lid Brace Installation		
	. 1		84280-01	Brace Assembly		2016-145
	. 1		AN3-15A	Bolt		15031
	. 1		AN3-17A	Bolt		13084
	. 2		AN970-3	Washer		15014
	. 3		NAS1149F0363P	Washer		16042
	. 2		MS21044N3	Nut		16080
Step 6				Inspection	None	

NOTES:

1. THIS DRAWING IS AN ALTERNATE CONFIGURATION FOR THE HANDLE INSTALLATION SHOWN ON DRAWING 36255.
2. GREASE BUSHING (ITEM 04) USING MOBILGREASE 28 OR EQUIVALENT PRIOR TO INSTALLATION.

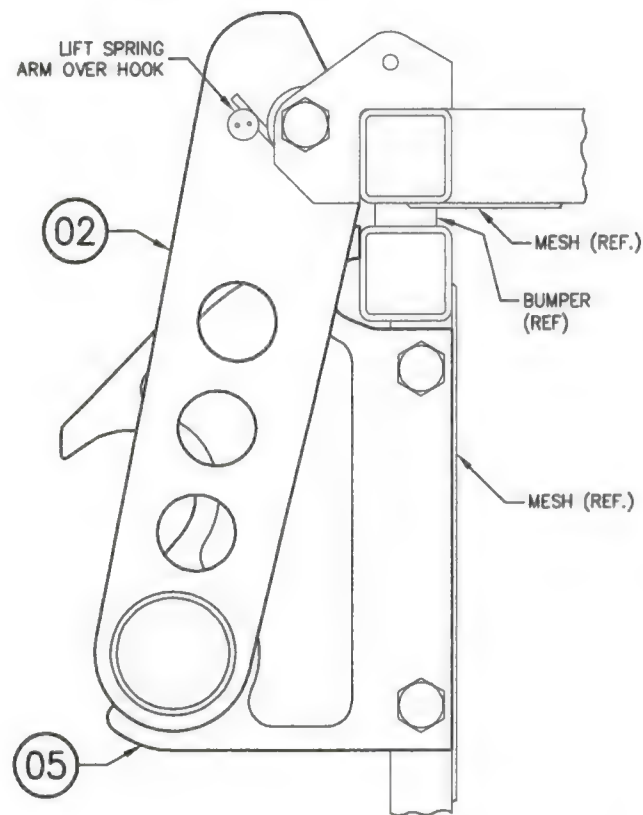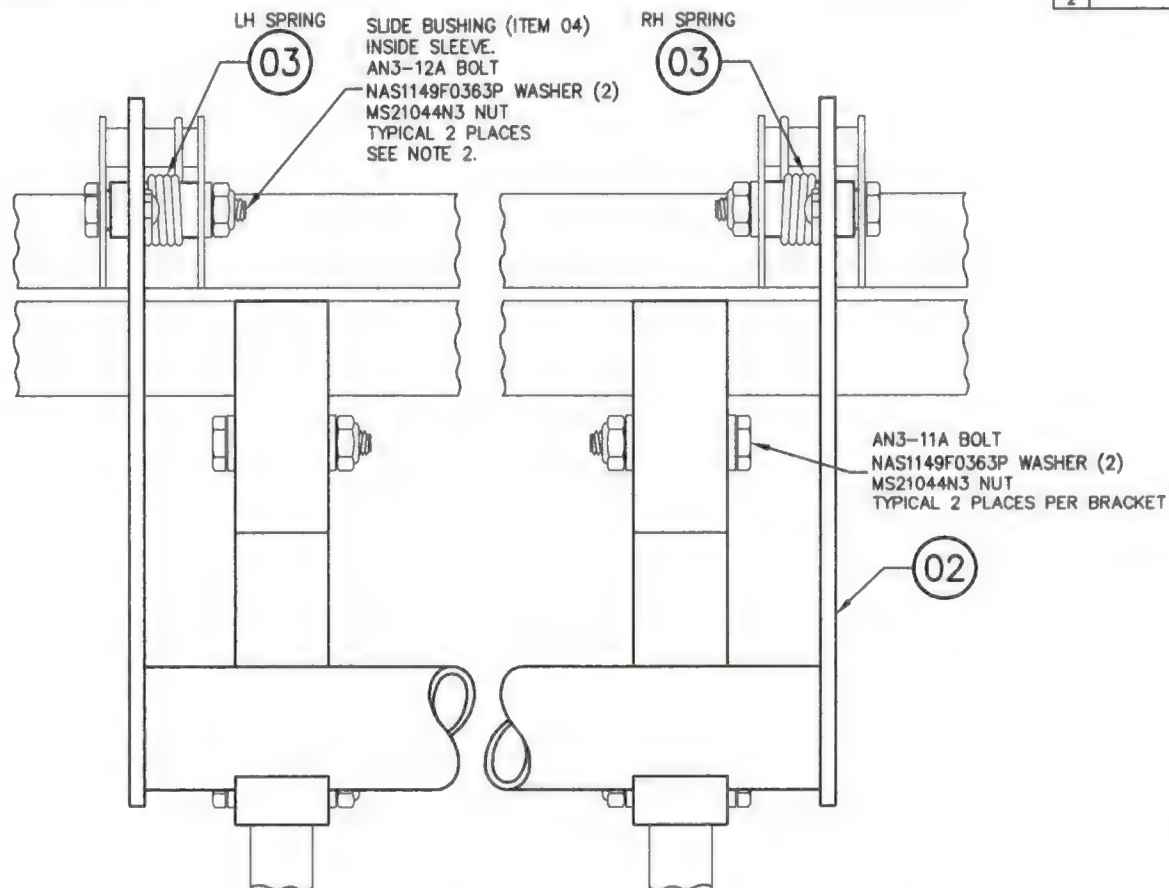

(01) HANDLE INSTALLATION

A/R	MOBILGREASE 28		GREASE	MIL-PRF-81322F
4	AN3-11A		BOLT	
2	AN3-12A		BOLT	
10	NAS1149F0363P		WASHER	
6	MS21044N3		NUT	
2	84267-01	05	BRACKET	
2	36275-01	04	BUSHING	
2	36278-01	03	SPRING (1 LH, 1 RH)	
1	84261-01	02	HANDLE BAR ASSEMBLY	
	84255-01	01	HANDLE INSTALLATION	
01	PART NO.	ITEM	DESCRIPTION	MATERIAL
QTY.	LIST OF MATERIALS			

REV.	DESCRIPTION OF CHANGE	INITIALS	DATE
0	INITIAL ISSUE - CREATED FROM 36255	BJC	NOV 03/09
1	HANDLE END BRACKETS FLIPPED	BJC	SEPT 19/11
2	TITLE BLOCK UPDATED; ADD NOTE 2; HARDWARE UPDATED	BJC	MAR 13/14

APPROVALS	DATE
DRAWN: JEFF CLARKE	03 NOV 2009
CHECKED: E. BURGAIN	
UNLESS OTHERWISE SPECIFIED DIMENSIONS ARE IN INCHES. TOLERANCES ON:	
DECIMALS	ANGLES
X.XXX ±0.010	±1/2°
X.XX ±0.03	
X.X ±0.1	



**AERO DESIGN LTD.**

9888A MALASPINA ROAD  
POWELL RIVER, BC, CANADA, V8A 0G3  
TEL: 804.489.2876 www.aerodesign.ca


**HELICOPTER CARGO BASKET  
HANDLE BAR INSTALLATION**

SCALE	DWG. SIZE	DWG. NO.	REV.
SCALE 1 : 1	A3	84255	2
SHEET 1 OF 1			



THIS DRAWING CONTAINS INFORMATION AND DATA WHICH IS PROPRIETARY TO AERO DESIGN LTD. THIS DRAWING, OR ANY PORTION THEREOF, MAY NOT BE REPRODUCED, COPIED, OR DUPLICATED IN ANY MANNER, NOR USED FOR MANUFACTURING WITHOUT THE WRITTEN CONSENT OF AERO DESIGN LTD. BY ACCEPTING THIS DRAWING FOR REFERENCE, THE RECIPIENT AGREES TO HOLD AERO DESIGN LTD. HARMLESS FROM THE USE, OR MISUSE, OF THIS DRAWING OR THE INFORMATION CONTAINED THEREON.

REV.	DESCRIPTION OF CHANGE	INITIALS	DATE
0	INITIAL ISSUE	*	*

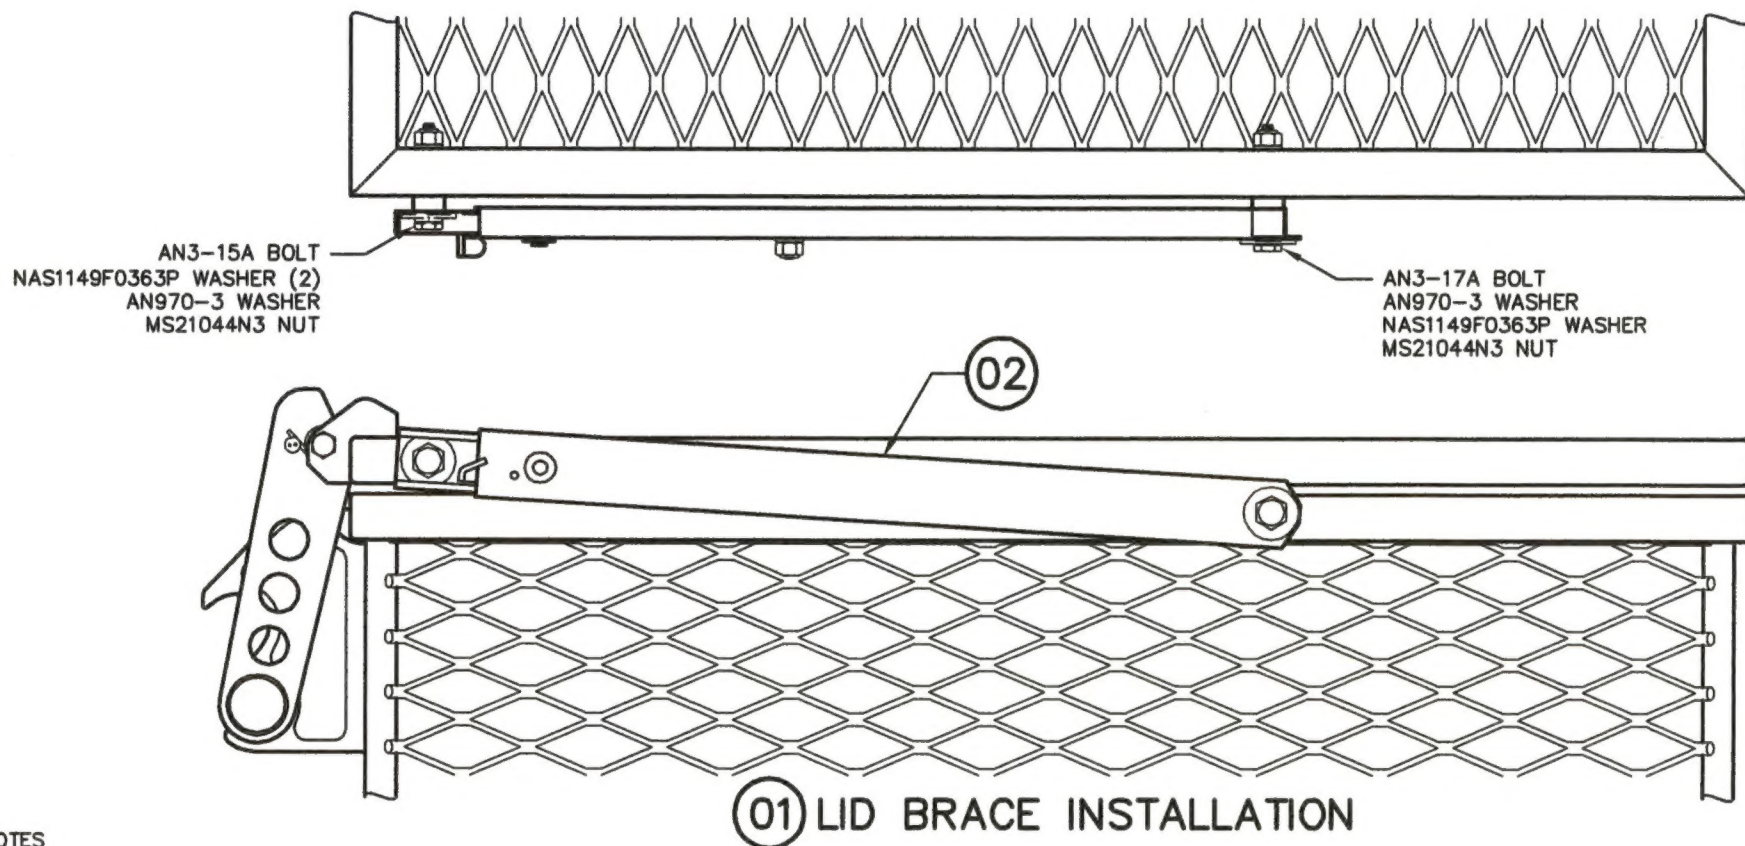

#### NOTES

- THIS DRAWING APPLIES TO ALL AERO DESIGN LTD. CARGO BASKET ASSEMBLIES.  
LID PROP IS TO BE INSTALLED ON THE FORWARD END OF THE BASKET AS INSTALLED ON THE HELICOPTER.

2	MS21044N3		NUT
3	NAS1149F0363P		WASHER
2	AN970-3		WASHER
1	AN3-17A		BOLT
1	AN3-15A		BOLT
1	36280-01	02	LID BRACE ASSEMBLY
	84240-01	01	LID BRACE INSTALLATION
01	PART NO.	ITEM	DESCRIPTION
QTY.	LIST OF MATERIALS		

APPROVALS	DATE
DRAWN: JEFF CLARKE	21 MAY 2014
CHECKED: JASON REKVE	21 MAY 2014
UNLESS OTHERWISE SPECIFIED DIMENSIONS ARE IN INCHES. TOLERANCES ON:	
DECIMALS	ANGLES
X.XXX ±0.010	±1/2°
X.XX ±0.03	
X.X ±0.1	

 <b>AERO DESIGN LTD.</b> 9886A MALASPINA ROAD POWELL RIVER, BC, CANADA, V8A 0G3 TEL: 604.489.2376 www.aerodesign.ca		<b>HELICOPTER CARGO BASKET ALL MODELS LID BRACE INSTALLATION</b>	
NOT TO SCALE	DWG. SIZE	DWG. NO.	REV.
SHEET 1 OF 1	A4	84240	0

THIS DRAWING CONTAINS INFORMATION AND DATA WHICH IS PROPRIETARY TO AERO DESIGN LTD. THIS DRAWING, OR ANY PORTION THEREOF, MAY NOT BE REPRODUCED, COPIED, OR DUPLICATED IN ANY MANNER, NOR USED FOR MANUFACTURING WITHOUT THE WRITTEN CONSENT OF AERO DESIGN LTD. BY ACCEPTING THIS DRAWING FOR REFERENCE, THE RECIPIENT AGREES TO HOLD AERO DESIGN LTD. HARMLESS FROM THE USE, OR MISUSE, OF THIS DRAWING OR THE INFORMATION CONTAINED THEREON.

## NOTES

1. ENGRAVE 0.007 DEEP AS FOLLOWS:  
 "QUICK RELEASE BASKET" - 0.125 HIGH  
 "BELL 206L SERIES & 407" - 0.080 HIGH  
 "S/N 76601-XX" - 0.080 HIGH  
 "MAXIMUM PERMISSIBLE LOAD" - 0.125 HIGH  
 "200 LBS. TOTAL" - 0.200 HIGH  
 "AERO DESIGN LTD." - 0.125 HIGH  
 "CALGARY, ALBERTA, CANADA" - 0.080 HIGH  
 "403-250-8027" - 0.080 HIGH

DRILL #30 (0.129)  
4 PLACES




## 01 PLACARD


1	76625-01	01	PLACARD	6061-T6 ALUMINUM	QQ-A-250/11	0.063 SHEET
01	PART NO.	ITEM	DESCRIPTION	MATERIAL	MATERIAL SPEC	STOCK SIZE
QTY	LIST OF MATERIALS					
		APPROVALS	DATE	<b>AERO DESIGN LTD.</b> CONSULTING ENGINEERS, TRANSPORT CANADA APPROVALS, DAR 290M 2013 - 39TH AVENUE N.E., CALGARY, ALBERTA, CANADA, T2E 6R7 tel: (403) 250-8027 fax: (403) 250-8333 aerodesign@telusplanet.net		
		DRAWN: JEFF CLARKE	26 SEPT 2007			
		CHECKED: E. BURGOIN				
		UNLESS OTHERWISE SPECIFIED DIMENSIONS ARE IN INCHES. TOLERANCES ON: DECIMALS                      ANGLES X.XXX ±0.010                      ±1/2" X.XX ±0.03 X.X ±0.1		<b>BELL 206L SERIES AND 407</b> <b>QUICK RELEASE HIGH MOUNTED CARGO BASKET</b> <b>PLACARD</b>		
		SCALE 1 : 1		DWG. SIZE	DWG. NO.	REV.
		SHEET 1 OF 1		A1	76625	0




REV		DESCRIPTION OF CHANGE	INITIALS	DATE
0		CREATED FROM 60630	BUC	SEPT 25/07

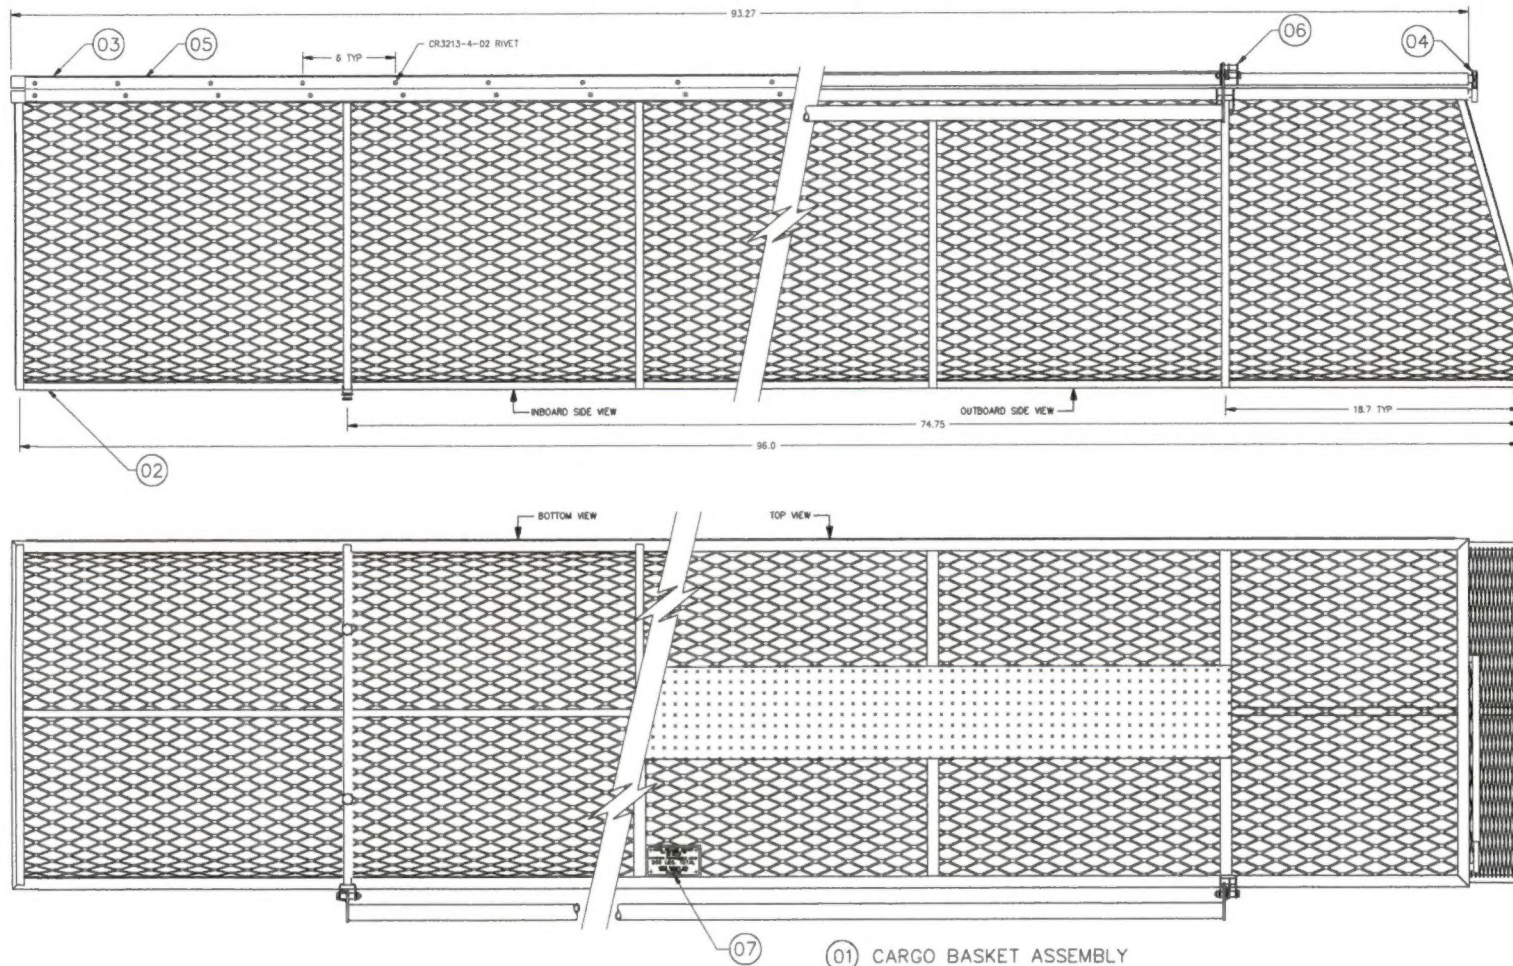


NOTE:  
1. ALL DIMENSIONS SHOWN ARE FOR REFERENCE ONLY. DIMENSIONS OF COMPONENTS AND COMPLETE ASSEMBLY ARE DETERMINED IN PREVIOUS STEPS.

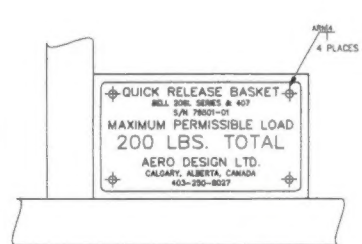

DETAIL B  
SCALE 1 : 1  
LOOKING AT PLACARD BRACKET

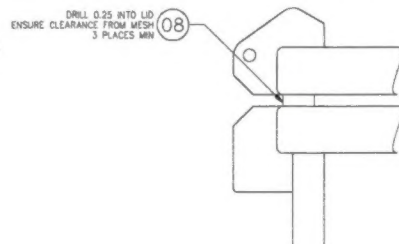

BUMPER INSTALLATION  
SCALE 1 : 1

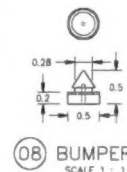

BUMPER  
SCALE 1 : 1

01 CARGO BASKET ASSEMBLY

A/R	CR3213-4-02	CHERRY RIVET	
A/R	AN960-616	WASHER	
4	400B8-14	FITTING	ANORA
A/R	49205-14	BUMPER	ARGUS INDUSTRIES
1	76625-01	PLACARD	
1	36255-01	HANDLE BAR INSTALLATION	
1	MS20001P4	PIANO HINGE	
1	36256-01	BRACE INSTALLATION	
1	60632-01	LID ASSEMBLY	
1	76611-01	BASKET BODY ASSEMBLY	
1	76610-01	CARGO BASKET ASSEMBLY	
QTY.	PART NO.	ITEM	DESCRIPTION
			MATERIAL

APPROVALS		DATE
DRAWN: JEFF CLARKE		25 SEPT 2007
CHECKED: E. BURGOON		
UNLESS OTHERWISE SPECIFIED DIMENSIONS ARE IN INCHES. TOLERANCES ON:		
DECIMALS	ANGLES	
X.XXX	±0.010	±1/2°
X.XX	±0.03	
X.X	±0.1	

AERO DESIGN LTD.			
CONSULTING ENGINEERS, TRANSPORT CANADA APPROVALS, DAR 2906			
8013 - 39TH AVENUE N.E. CALGARY, ALBERTA, CANADA, T2B 6R7			
tel: (403) 950-8027 fax: (403) 950-8388 aerd@atg.ca			
BELL 407, 206L SERIES			
QUICK RELEASE HIGH MOUNTED CARGO BASKET			
CARGO BASKET ASSEMBLY			
SCALE 1 : 1	DWG. SIZE	DWG. NO.	REV.
SHEET 1 OF 1	A1	76610	0





BASIC CODE REF: NAS 523		DASH NO. FOR DIMETER F=MD, HEAD NEAR SIDE F=MD, HEAD FAR SIDE		APPROVALS DRAWN: JEFF CLARKE CHECKED: E. BURCON 21 SEPT 2008		DATE 21 SEPT 2008		AERO DESIGN LTD. 888A MALASPINA ROAD POWELL RIVER, BC, CANADA, V9A 0G3 TEL: 804-465-3376 www.aerodesign.ca			
C-COUNTERS D-DIMPLE DIGIT=NO. OF SHEETS TO BE DIMPLED		DASH NO. FOR LENGTH		UNLESS OTHERWISE SPECIFIED DIMENSIONS ARE IN INCHES TOLERANCES ON: DECIMALS ANGLES X.XX ±0.010 ±1/2° X.XX ±0.3 X.X ±0.1		CARGO BASKET ULD STEP MODIFICATION					
BASIC CODES: S=MS20470AD BB=MS20426AD ARN=CR3213 ARN=CR3212		+ ⊕ INSTALL NEW RIVET + ⊕ REMOVE/REPLACE RIVET - ⊖ EXISTING RIVET				DWG. NO. A1		SHEET NO. 704005		REV. 4	
						SCALE 1 : 1.5 SHEET 1 OF 1					